amendment
12/8/03

PROJECT: PROPOSED DEVELOPMENT
LOT 7335 FANNING DRIVE
BAYVIEW

JOB OR DRG NO. D4207-1

EZY LIVING HOMES

DRAWN: RON BROWN | MAY 2003

[redacted]

J A C K M A N

[redacted]

G O O D E N

[redacted]

A R C H I T E C T S

NT EZY LIVING HOMES
A DIVISION OF YPJ CONSTRUCTIONS P/L
A.C.N. 006 661 498

PO BOX 38670
WINNELLIE N.T. 0821
MOBILE 0408 630 587
PH / FAX 8941 4595

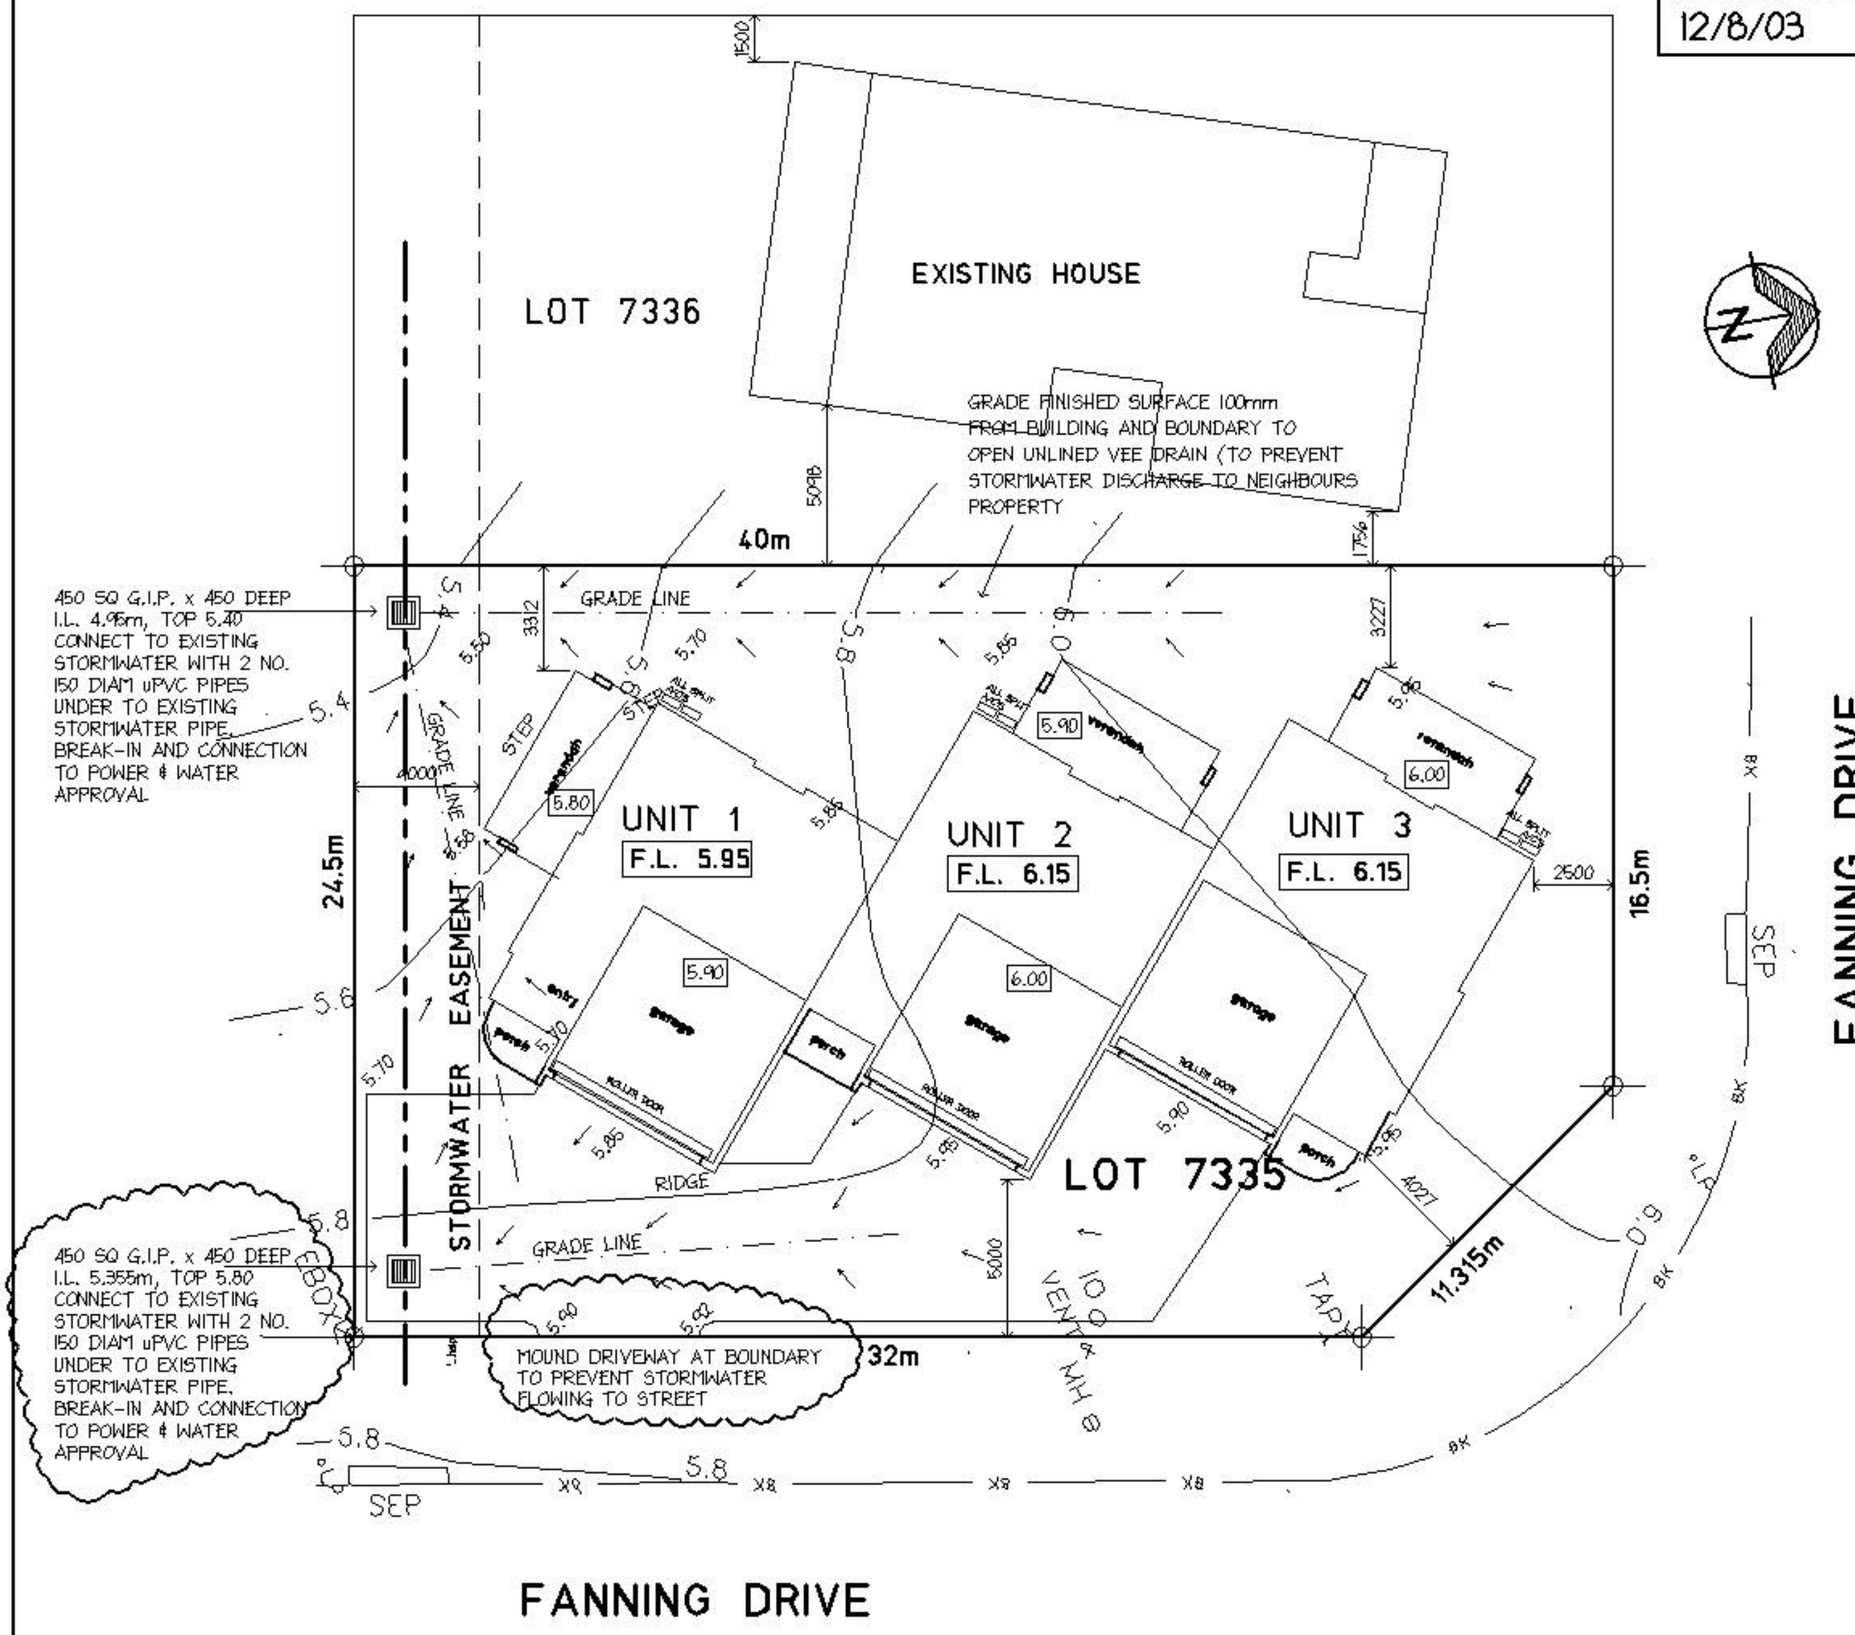

FANNING DRIVE

SITE SETOUT
PLAN 1 : 200

47.50 FINISHED SURFACE LEVEL

50.10 FINISHED FLOOR LEVEL

48.6 EXISTING CONTOUR LEVEL

C:\cad\42\D4207A.dwg, 8/15/2003 11:45:19 AM